FOR MARKETING

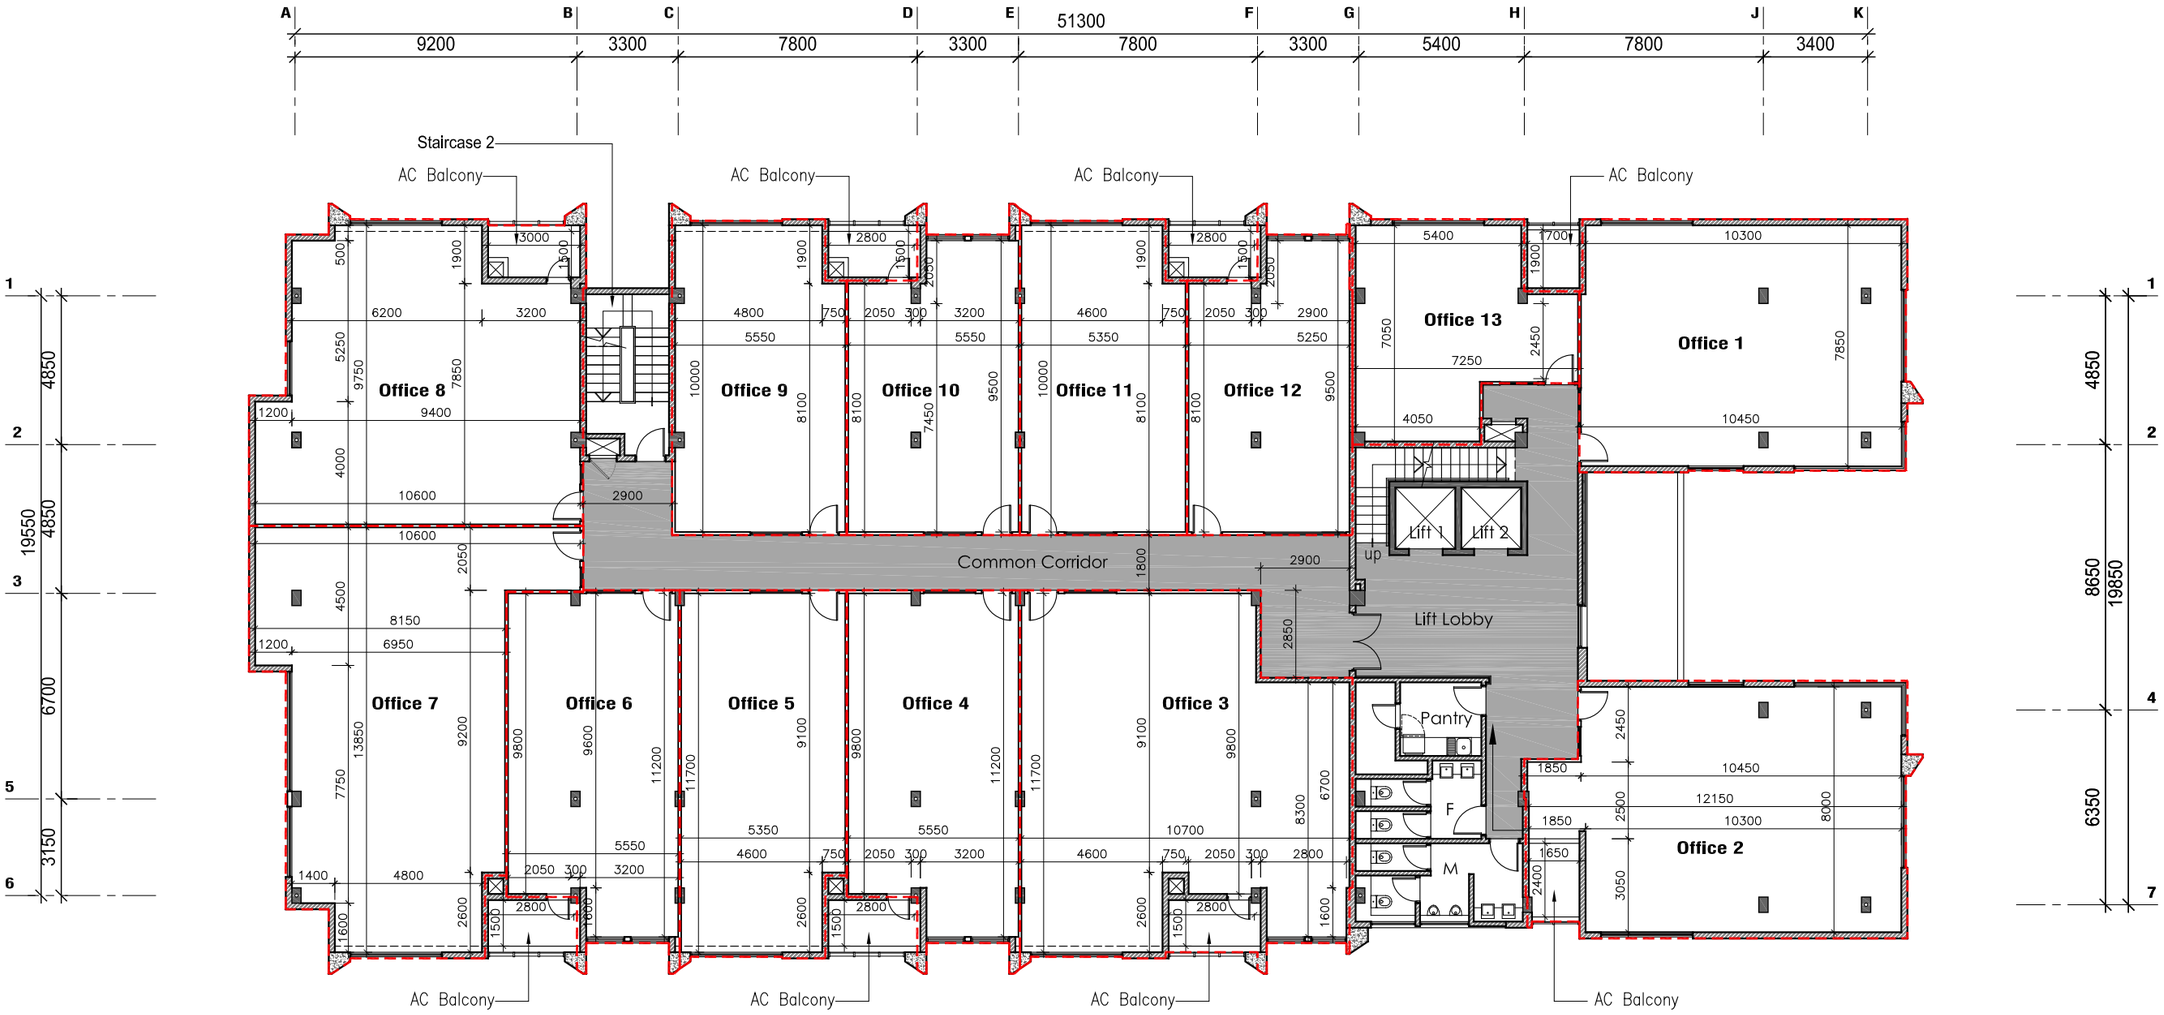

GROSS AREA: 1181.8sqm

SHOPS	SELLABLE AREAS
Office 1	87.7 sqm
Office 2	99.5 sqm
Office 3	119.6 sqm
Office 4	62.1 sqm
Office 5	63.4 sqm
Office 6	62.0 sqm
Office 7	108.7 sqm
Office 8	101.6 sqm
Office 9	59.1 sqm
Office 10	54.2 sqm
Office 11	56.3 sqm
Office 12	51.2 sqm
Office 13	43.0 sqm
Total	**968.4 sqm**

SPACES	AREAS
Lift lobby, lifts, corridor & Stairs	121.7 sqm
Toilet & Pantry	40.0 sqm
Staircase 2	15.2 sqm

FOR MARKETING
FIRST FLOOR
SCALE 1:200

Notes:
1. ALL DIMENSIONS ARE IN MM .
2. WRITTEN DIMENSION TO BE FOLLOWED.
3. CONTRACTOR IS TO VERIFY ALL DIMENSIONS BEFORE ANY WORK IS PUT IN HAND.
4. ANY DISCREPENCIES TO BE BROUGHT TO IMMEDIATE NOTICE OF THE ARCHITECT
6. THIS DRAWING IS A PROPERTY OF ARK ATELIER LTD. THE DRAWING AS A WHOLE OR ANY PARTS THEREOF SHALL NOT BE REPRODUCED OR USED WITHOUT PRIOR PERMISSION OF THE COMPANY .

Post-contract period revisions and issues

Index	Date	Initial	Description

Issued to :	Before revision	Dates of issues after revisions / Revision index
Client		
Structural engineer		
M & E engineer		
Quantity surveyor		
Project Manager		
General contractor		
–		

CLIENT:	EBENE SQUARE LTD
PROJECT:	EBENE SQUARE OFFICES at EBENE
DRAWING:	PLANS FIRST FLOOR PLAN
DATE: 15.11.18	SCALE: 1:200@A3
FILE NO.: 1816	CHECKED BY:
DRWG. NO.: SD-101-SMAR	DRAWN BY: AR / revision M3