FOR MARKETING

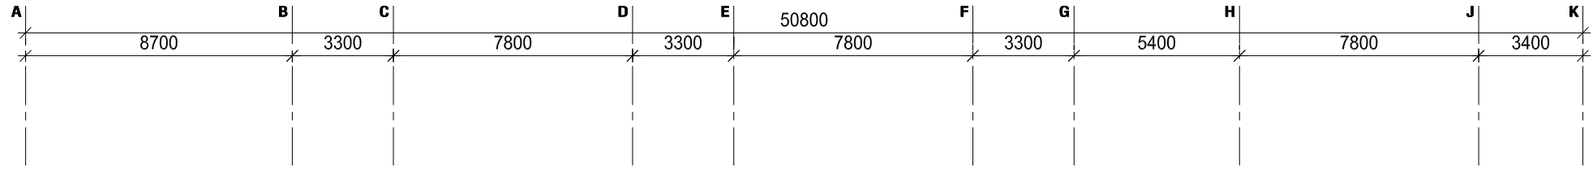

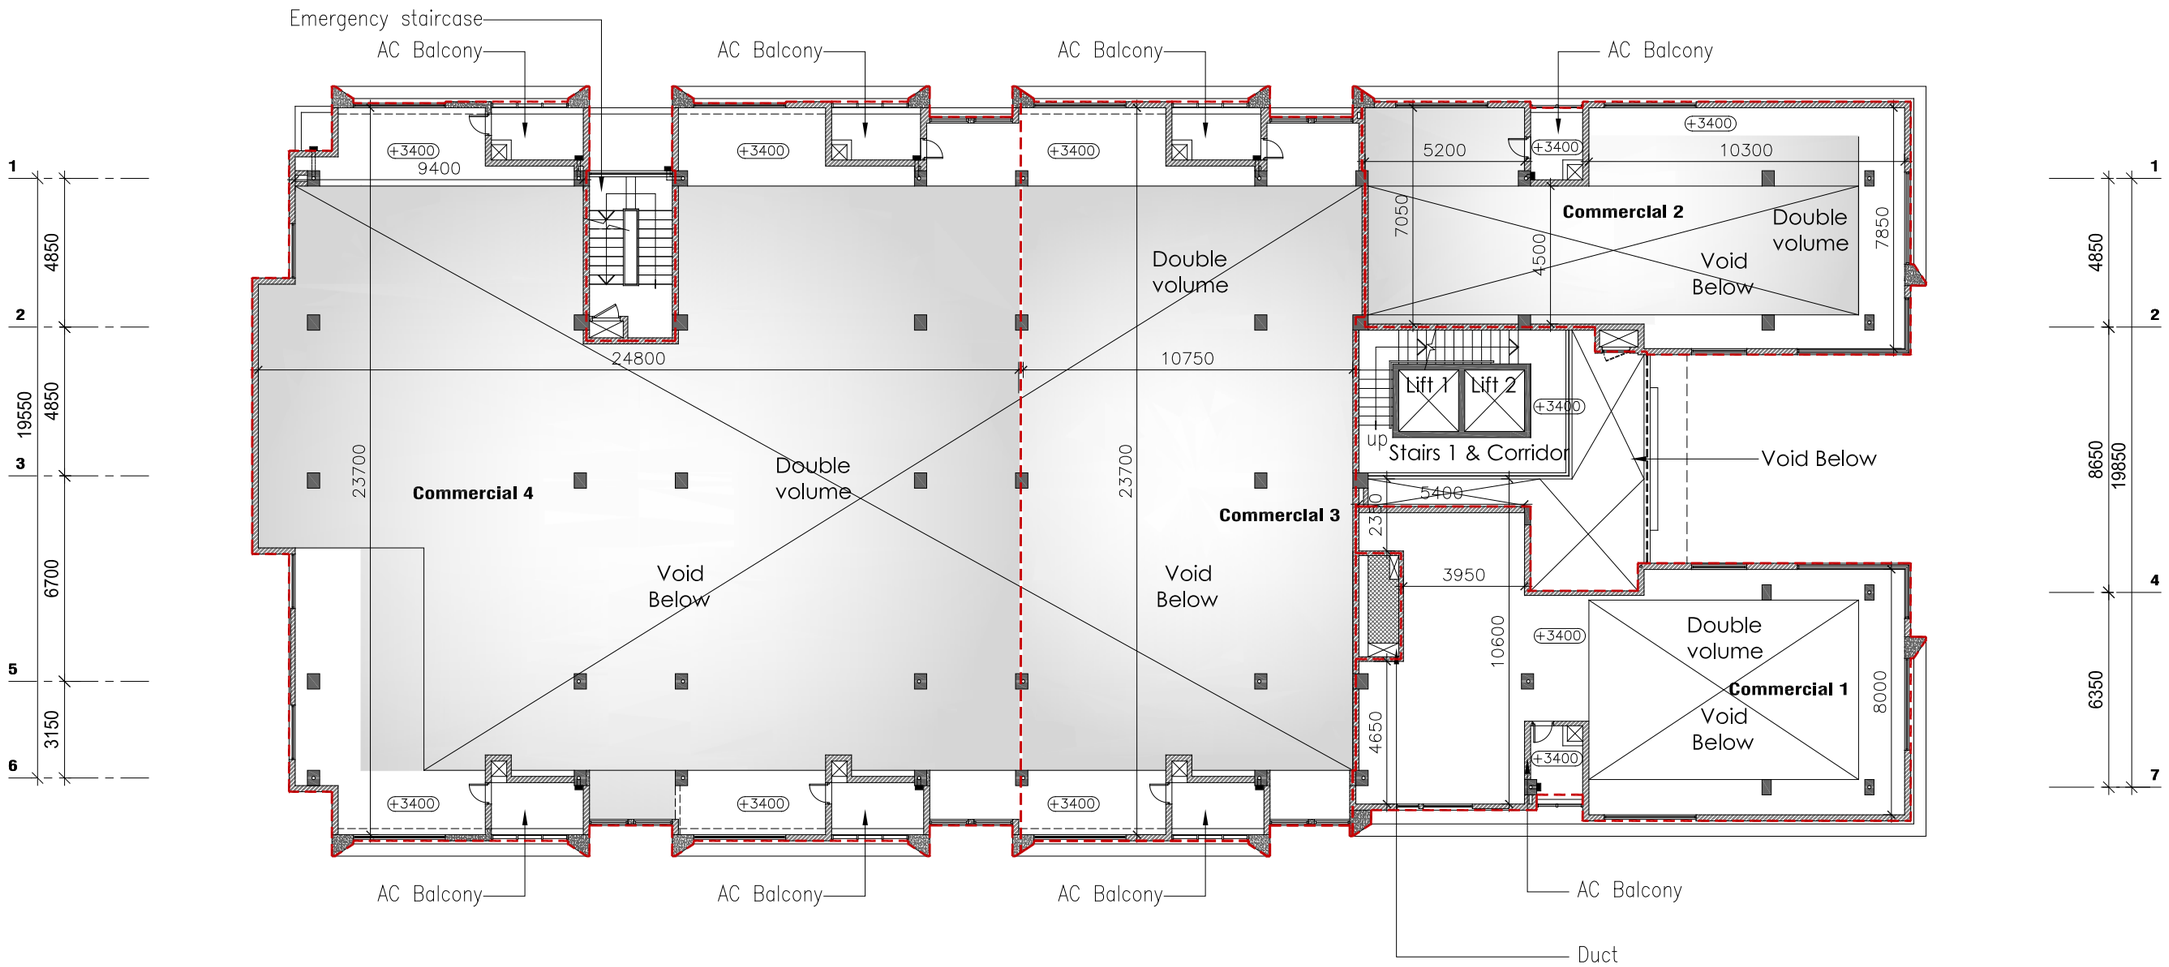

GROSS AREA: 347.9sqm

SHOPS	SELLABLE AREAS
Commercial 1	151.6 sqm
Commercial 2	140.4 sqm
Commercial 3	263.2 sqm
Commercial 4	557.2 sqm
Total	**1,112.4 sqm**

COMMON AREAS	AREAS
Staircase 2	13.9 sqm
Stairs 1, Lifts & Corridor	42.0 sqm

FOR MARKETING

MEZZANINE FLOOR

SCALE 1:200

Notes:
1. ALL DIMENSIONS ARE IN MM .
2. WRITTEN DIMENSION TO BE FOLLOWED.
3. CONTRACTOR IS TO VERIFY ALL DIMENSIONS BEFORE ANY WORK IS PUT IN HAND.
4. ANY DISCREPENCIES TO BE BROUGHT TO IMMEDIATE NOTICE OF THE ARCHITECT
6. THIS DRAWING IS A PROPERTY OF ARK ATELIER LTD. THE DRAWING AS A WHOLE OR ANY PARTS THEREOF SHALL NOT BE REPRODUCED OR USED WITHOUT PRIOR PERMISSION OF THE COMPANY .

Post-contract period revisions and issues

Index	Date	Initial	Description
--	--	--	--

Issued to :	Before revision	Dates of issues after revisions — Revision index
Client		
Structural engineer		
M & E engineer		
Quantity surveyor		
Project Manager		
General contractor		

CLIENT: EBENE SQUARE LTD

PROJECT: EBENE SQUARE OFFICES at EBENE

DRAWING: PLANS — MEZZANINE FLOOR PLAN

DATE: 15.11.18 | SCALE: 1:200@A3

FILE NO.: 1816 | CHECKED BY:

DRWG. NO.: SD-100M - MAR | DRAWN BY: AM | revision: M2