FOR MARKETING

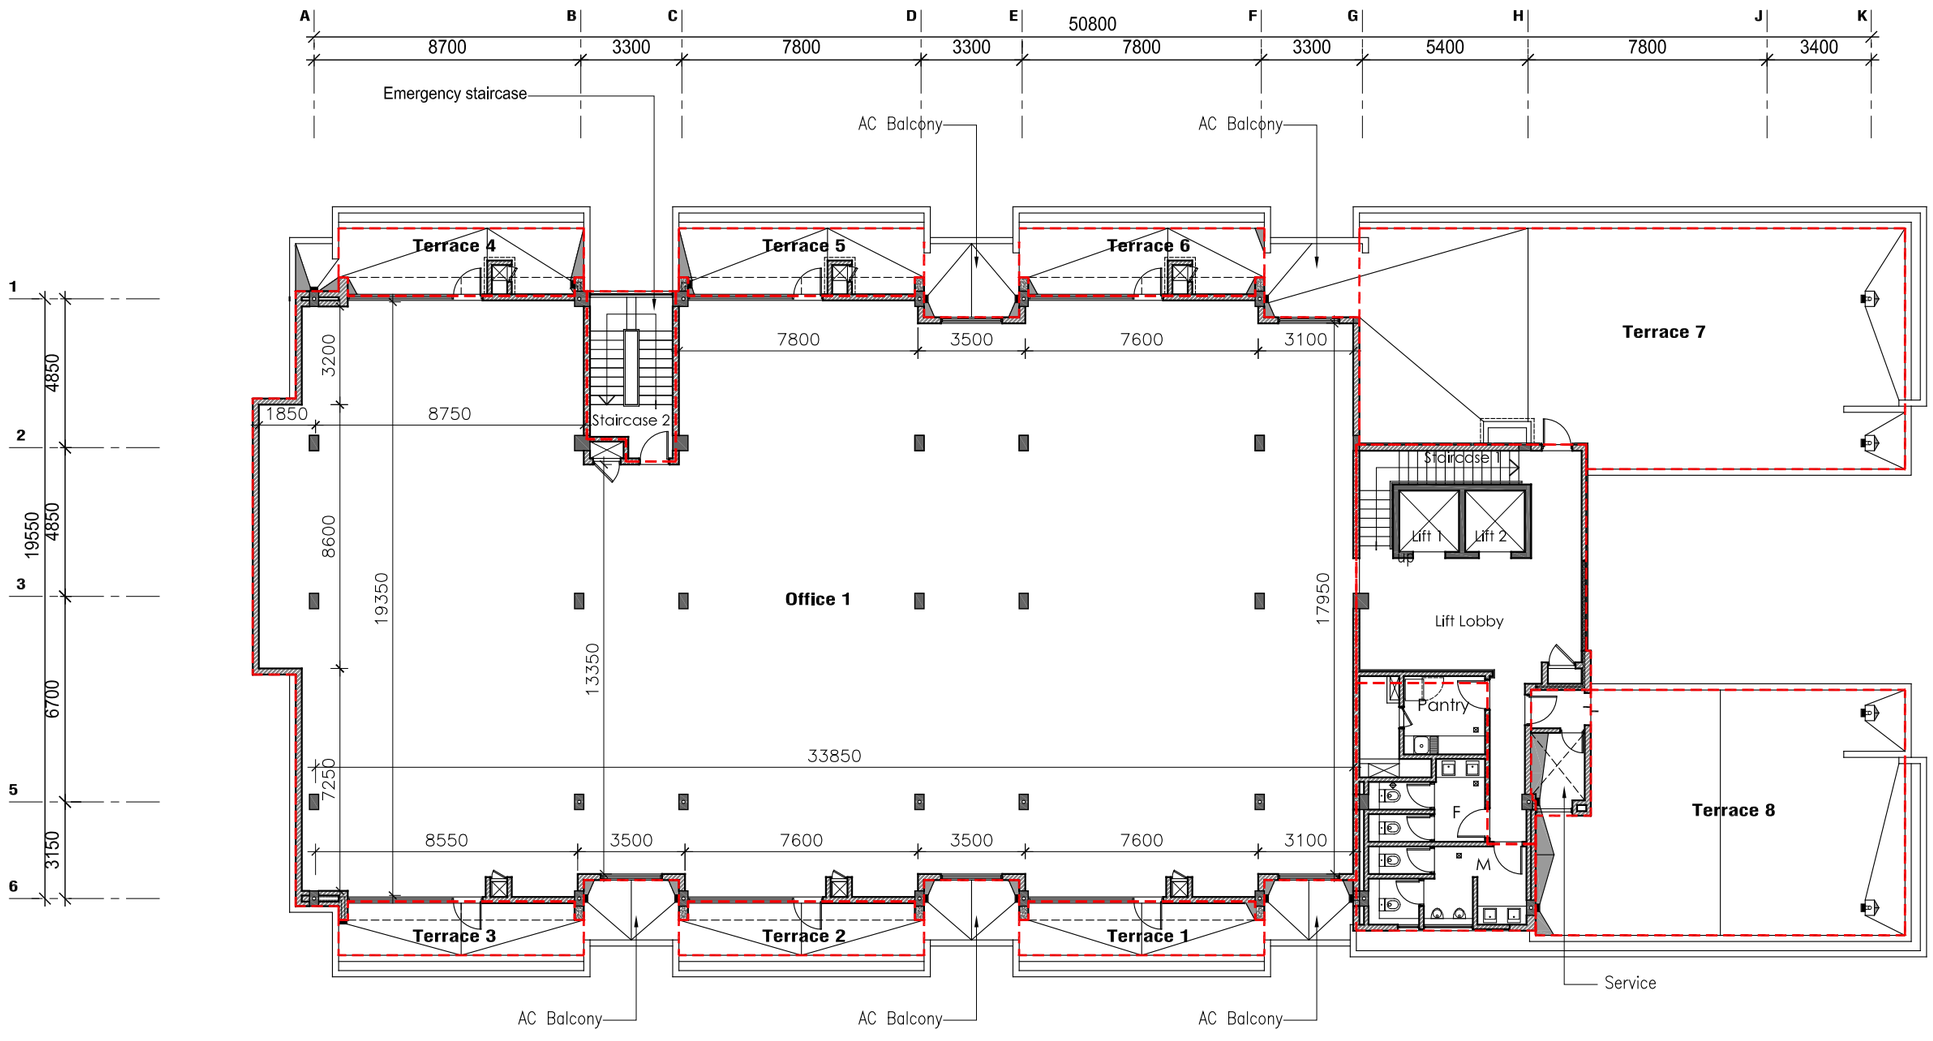

GROSS AREA: 779.1sqm
Excluding Terraces

SPACES	AREAS
Office 1	673.5 sqm
Lift Lobby	66.6 sqm
Toilet & Pantry	39.0 sqm
Staircase 2	15.2 sqm
Total	**794.3 sqm**

TERRACE	AREAS
Terrace 1	13.6 sqm
Terrace 2	13.6 sqm
Terrace 3	13.6 sqm
Terrace 4	13.6 sqm
Terrace 5	13.6 sqm
Terrace 6	13.6 sqm
Terrace 7	133.8 sqm
Terrace 8	89.0 sqm
Total	**304.4 sqm**

FOR MARKETING
THIRD FLOOR
SCALE 1:200

Notes:
1. ALL DIMENSIONS ARE IN MM .
2. WRITTEN DIMENSION TO BE FOLLOWED.
3. CONTRACTOR IS TO VERIFY ALL DIMENSIONS BEFORE ANY WORK IS PUT IN HAND.
4. ANY DISCREPENCIES TO BE BROUGHT TO IMMEDIATE NOTICE OF THE ARCHITECT
6. THIS DRAWING IS A PROPERTY OF ARK ATELIER LTD. THE DRAWING AS A WHOLE OR ANY PARTS THEREOF SHALL NOT BE REPRODUCED OR USED WITHOUT PRIOR PERMISSION OF THE COMPANY .

Post-contract period revisions and issues

Index	Date	Initial	Description

Issued to :	Before revision	Dates of issues after revisions: Revision index
Client		
Structural engineer		
M & E engineer		
Quantity surveyor		
Project Manager		
General contractor		
–		

CLIENT:	EBENE SQUARE LTD
PROJECT:	EBENE SQUARE OFFICES at EBENE
DRAWING:	PLANS THIRD FLOOR PLAN
DATE: 12.06.19	SCALE: 1:200@A3
FILE NO.: 1816	CHECKED BY:
DRWG. NO.: SD-103-MAR	DRAWN BY: AR revision M1